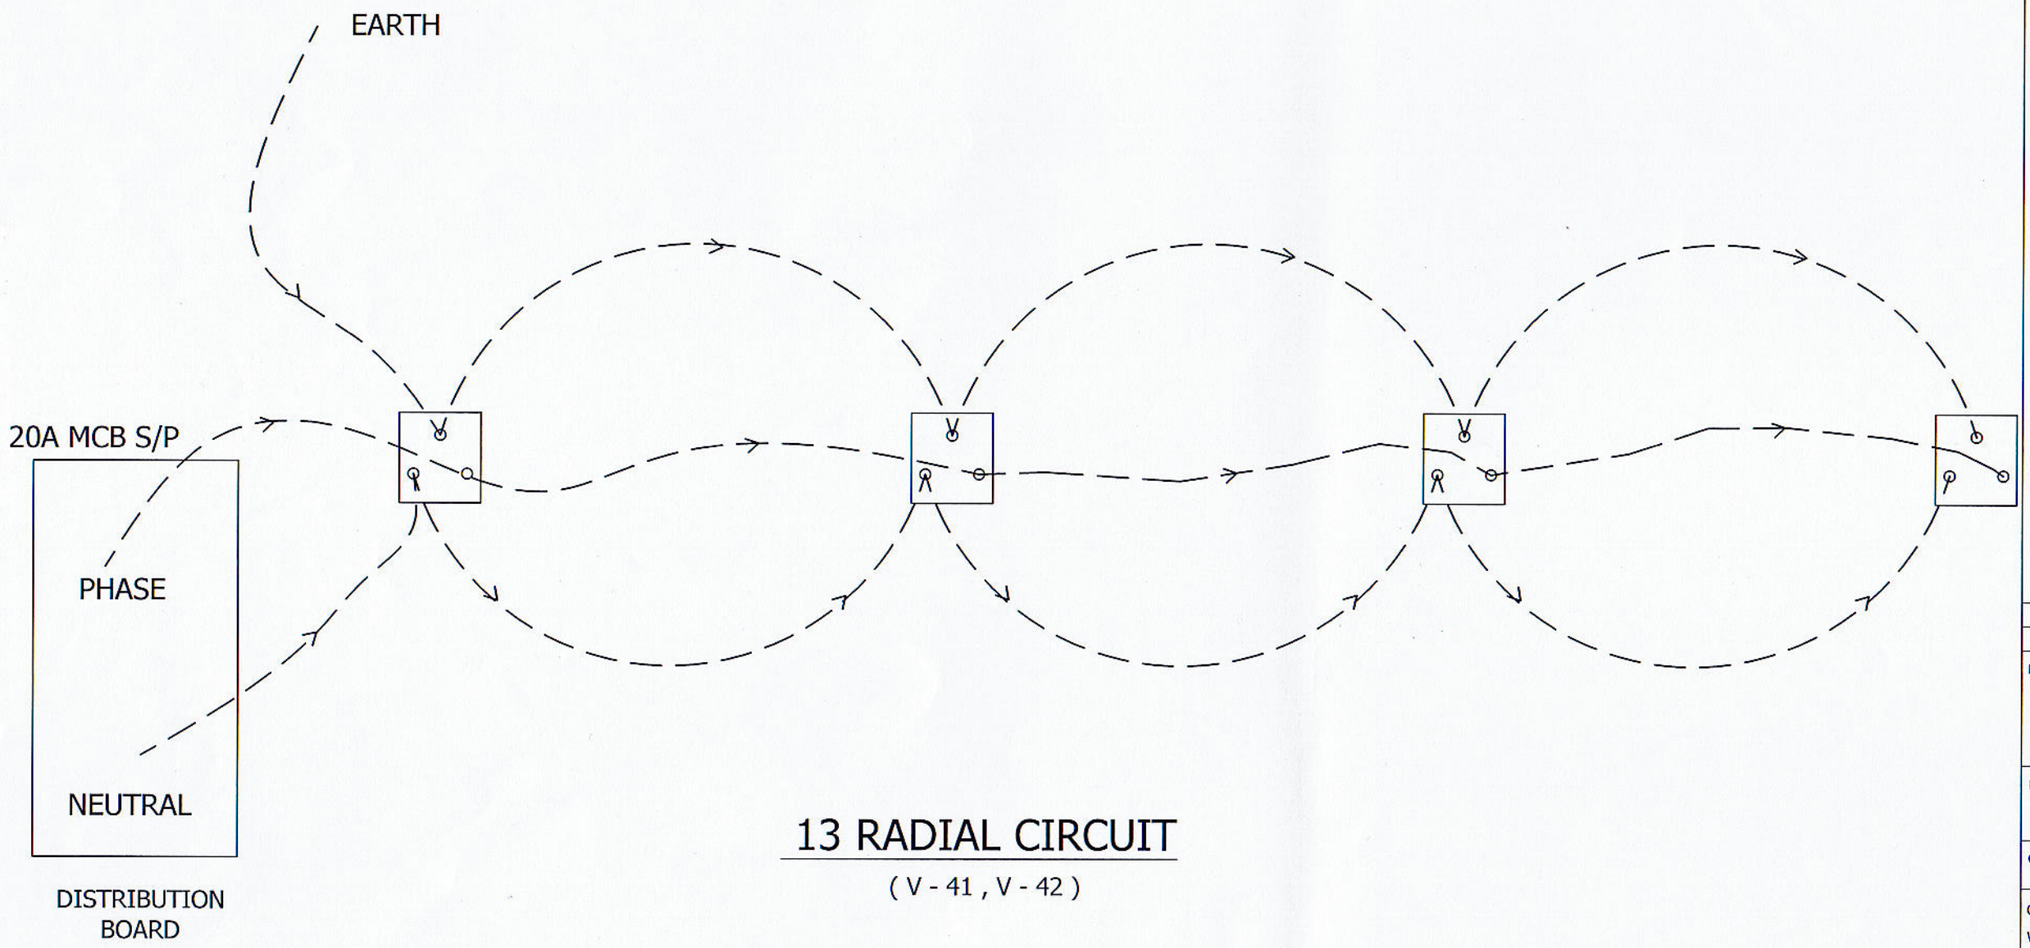

13 RADIAL CIRCUIT

(V - 41 , V - 42)

REV. NO.	DESCRIPTION	DATE	SIGNATURE

NAME OF THE PROJECT :

PROPOSED DETAIL DRAWINGS

DRAWING TITLE :

DETAIL OF 13A RADIAL CIRCUIT

CONNECTED DRAWING NOS.

CONSULTANCY DIVISION ENGINEERING ORGANIZATION.
WESTERN PROVINCE PROVINCIAL COUNCIL
204, DENCIL KOBBEKADUWA MAWTHA
BATTARAMULLA

DESIGNED BY	NAME	S.A.D.A.P.SAMARAWEERA
	SIGNATURE	
CAD BY : DANUSHKA	CHECKED BY :	
ELECTRICAL ENGINEER	DIRECTOR (ENGINEERING)	
SCALE : N.T.S	DATE : 2020.07.10	
DRG.NO. : ELEC/ST/05	SHEET NO. : 01	